GENERAL NOTES:

1. PROVIDE ELECTRICAL, PHONE, AND DATA TO EACH OFFICE AND WORK STATION. PROVIDE VIDEO TO OFFICES AND CONFERENCE.
2. CARPET ENTIRE SPACE WITH 18x18 CARPET TILES.
3. PROVIDE ARCHITECTURAL-GRADE LIGHTING AT CONFERENCE, SIMILAR IN STYLE TO THE EXISTING OFFICES.
4. PROVIDE PREMANUFACTURED CABINETS AT KITCHENETTE (IKEA OR EQUAL)
5. NEW CONDENSOR TO BE LOCATED ON ROOF. PROVIDE STRUCTURAL REINFORCEMENT AT EXISTING PURLINS.
6. PROVIDE HARD CEILING IN OFFICES AT 11-6" A.F.F.
7. REMOVE BATT INSULATION AT LOWEST LEVEL CEILING, AND INSTALL NEW RIGID FOAM INSULATION.
8. REWORK SPRINKLER SYSTEM FOR NEW CONFIGURATION OF SPACES.

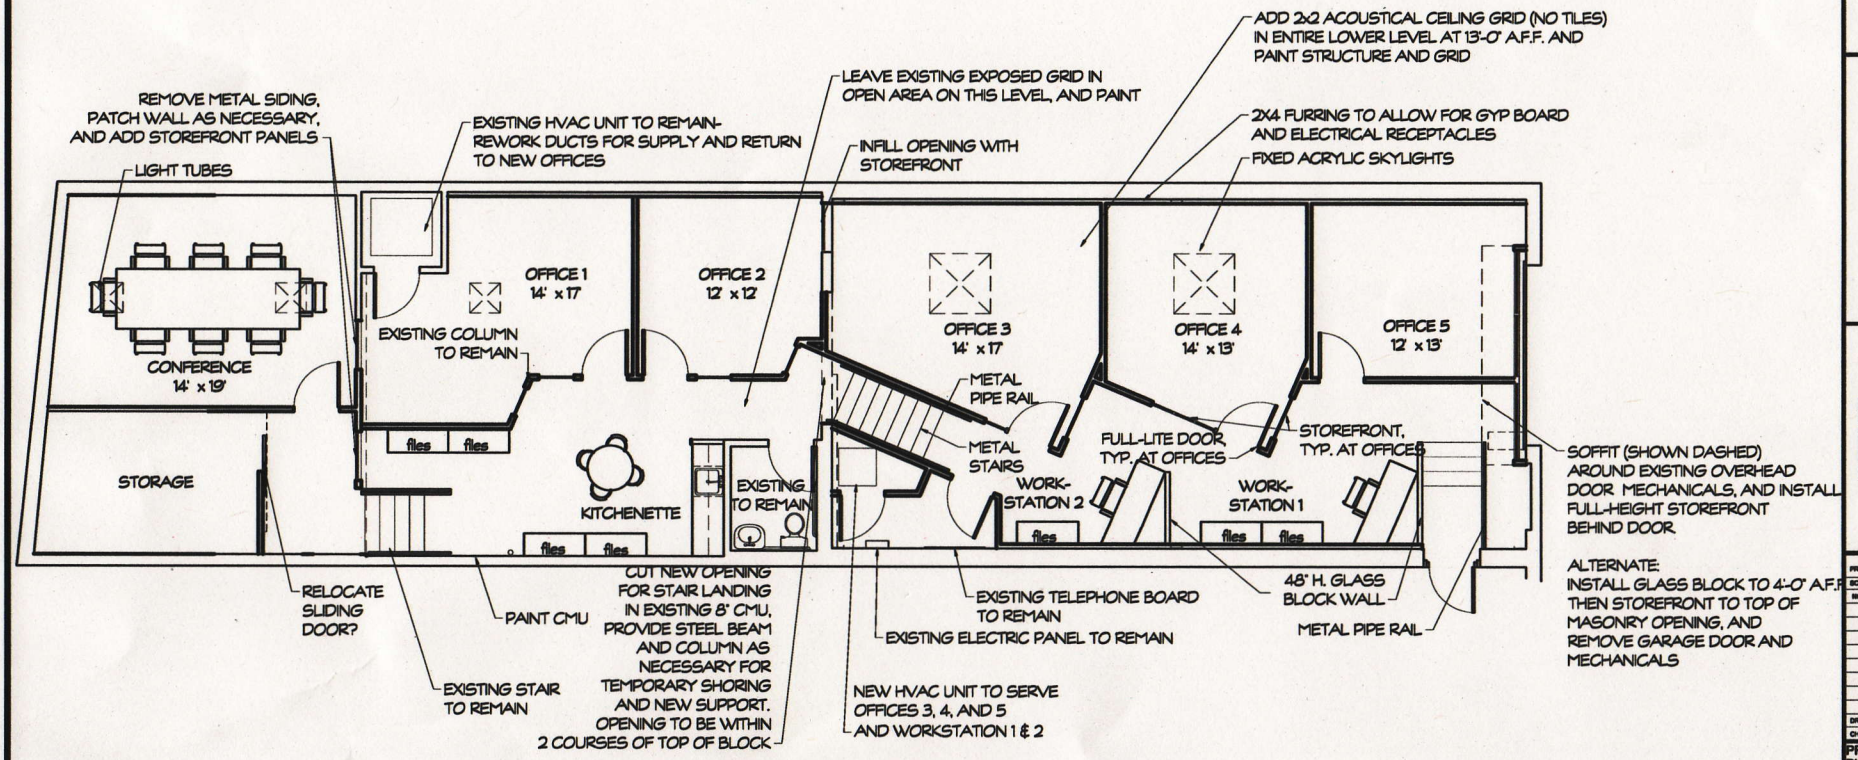

1 / A1 **PROPOSED PLAN**

1/8" = 1'-0"

PIMSLER • HOSS
ARCHITECTS INC

OFFICE RENOVATION
886 THIRD STREET
ATLANTA, GEORGIA

PROJECT NO. 0827S
SCALE 1/8"=1'-0"

NO.	DATE	DESCRIPTION

DRAWN BY: SKB
CHECKED BY:

PROPOSED PLAN

A1

08.28.07
NOT RELEASED FOR CONSTRUCTION